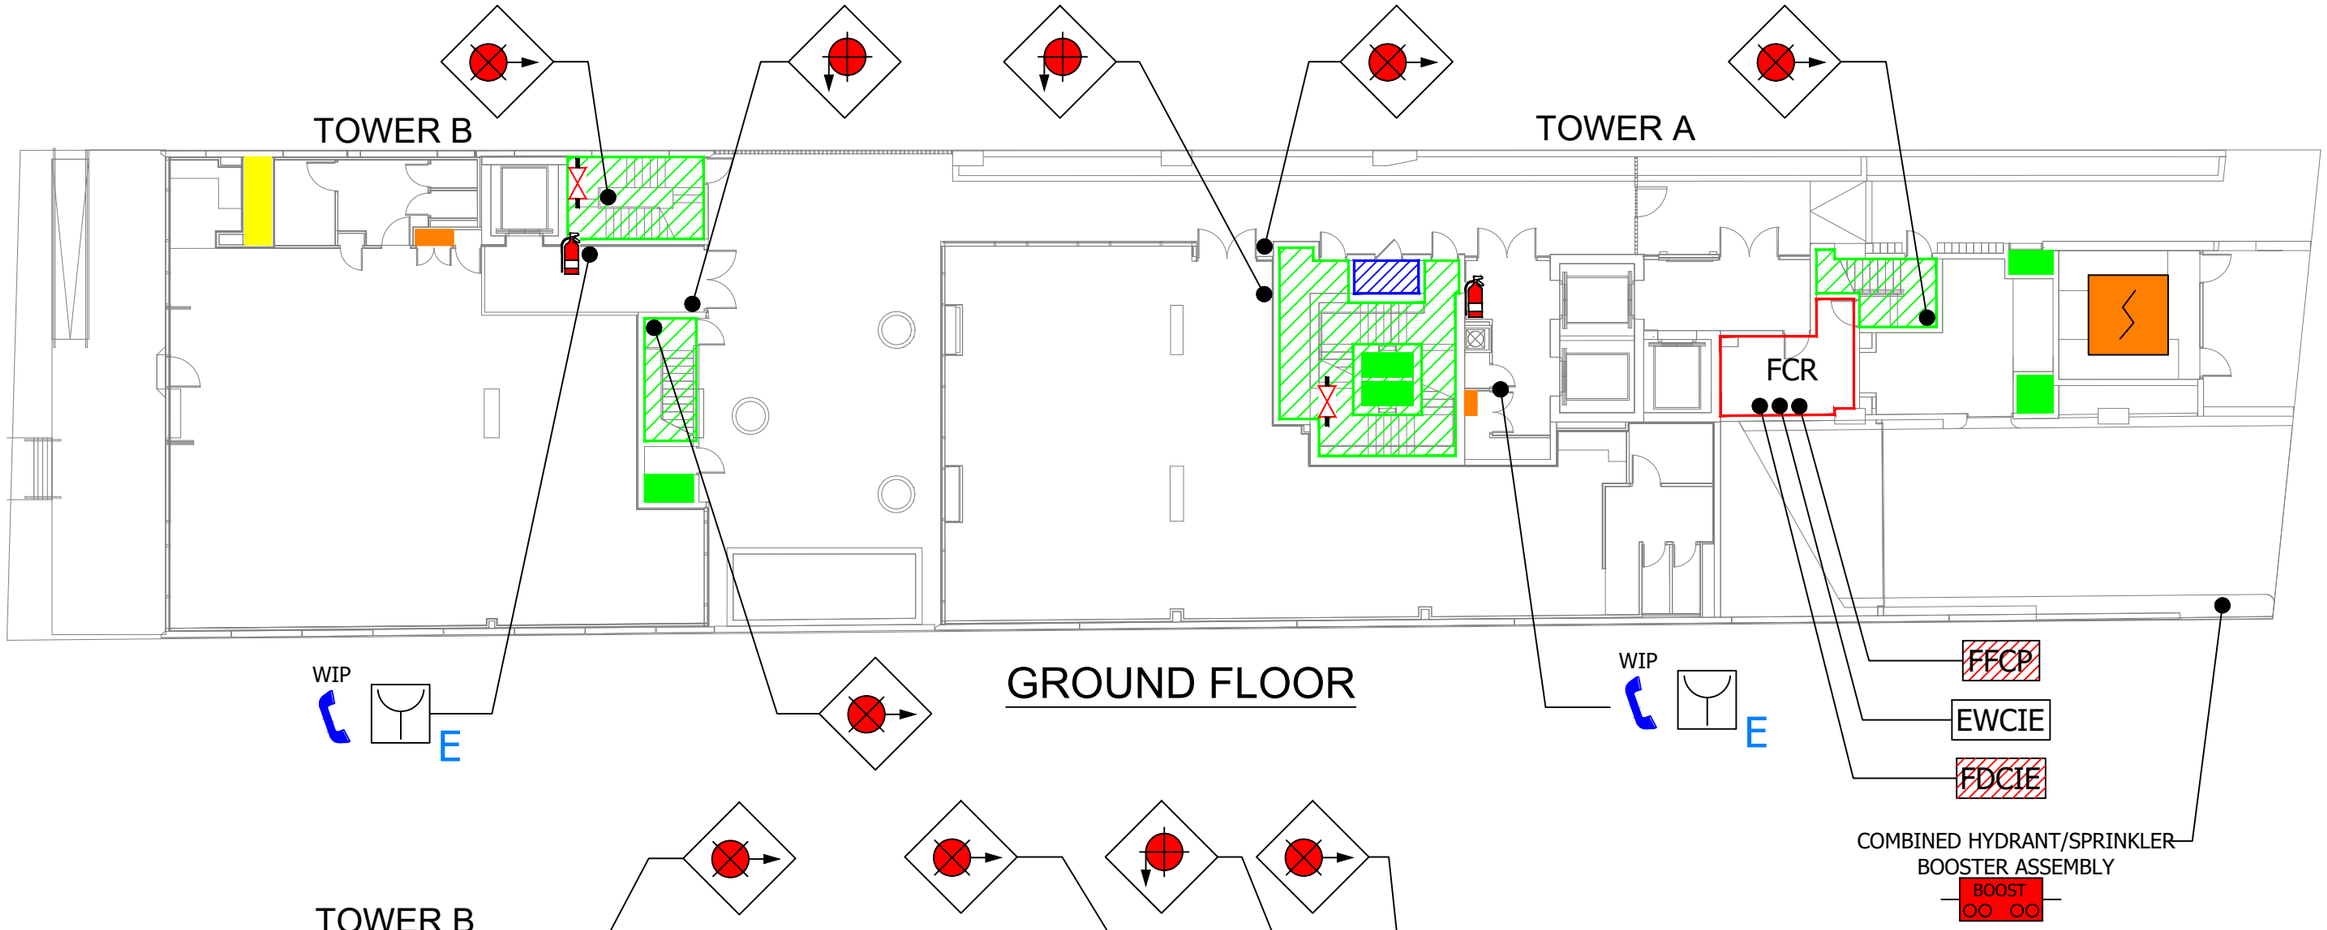

GROUND FLOOR

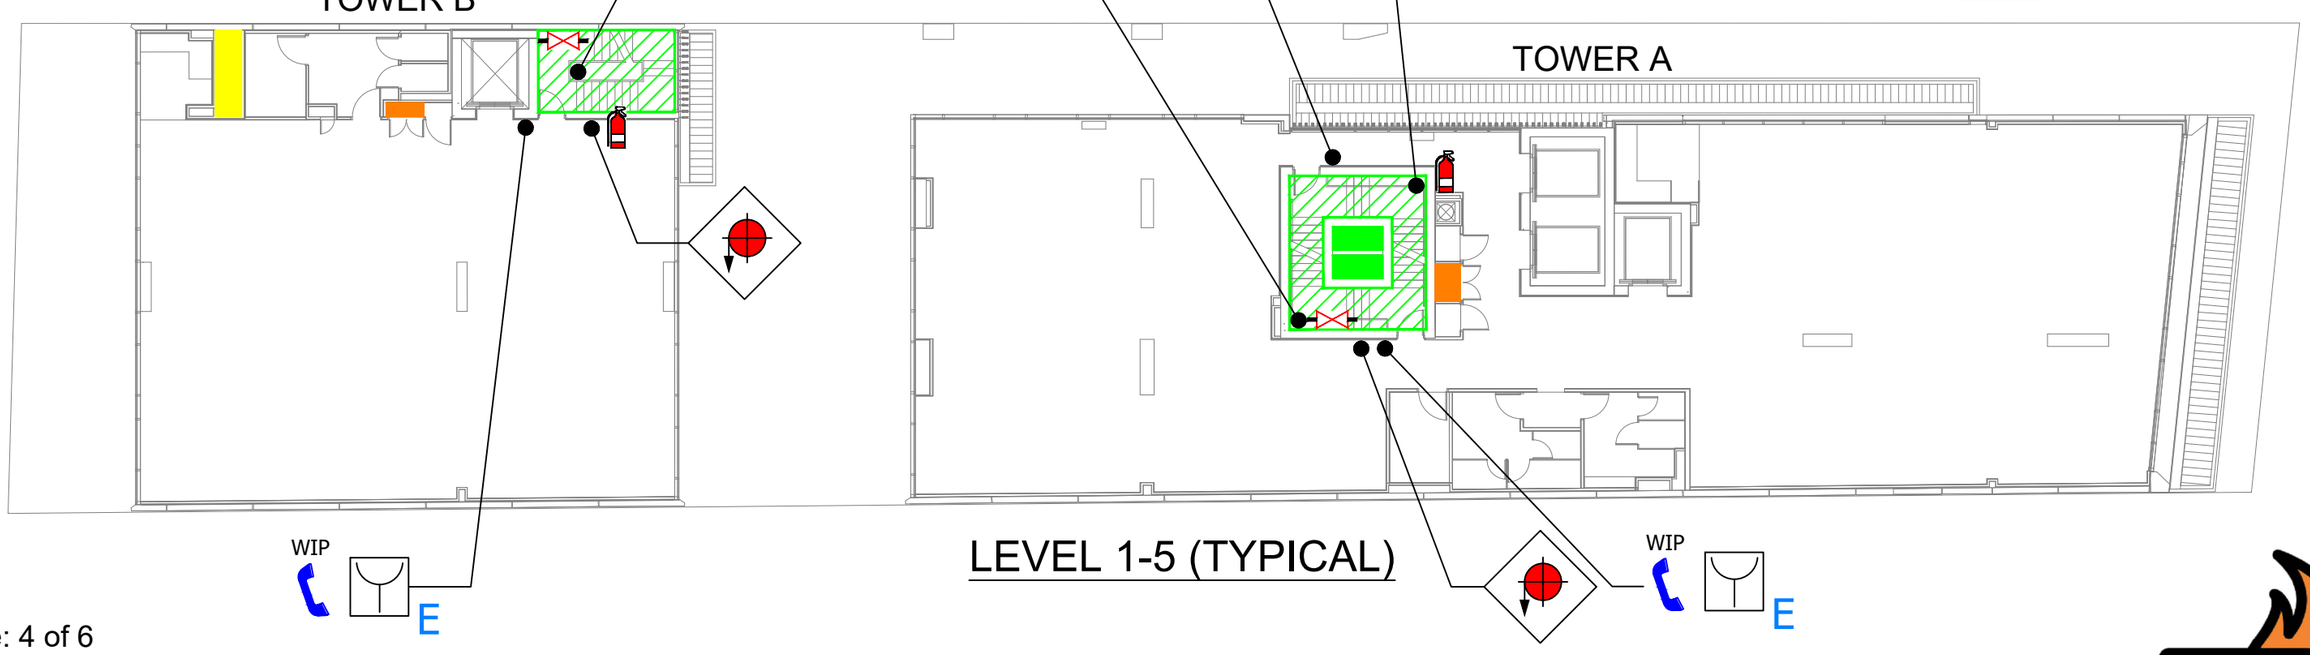

LEVEL 1-5 (TYPICAL)

Date: April 2020
Rev: A
Created by www.fireblockplans.com